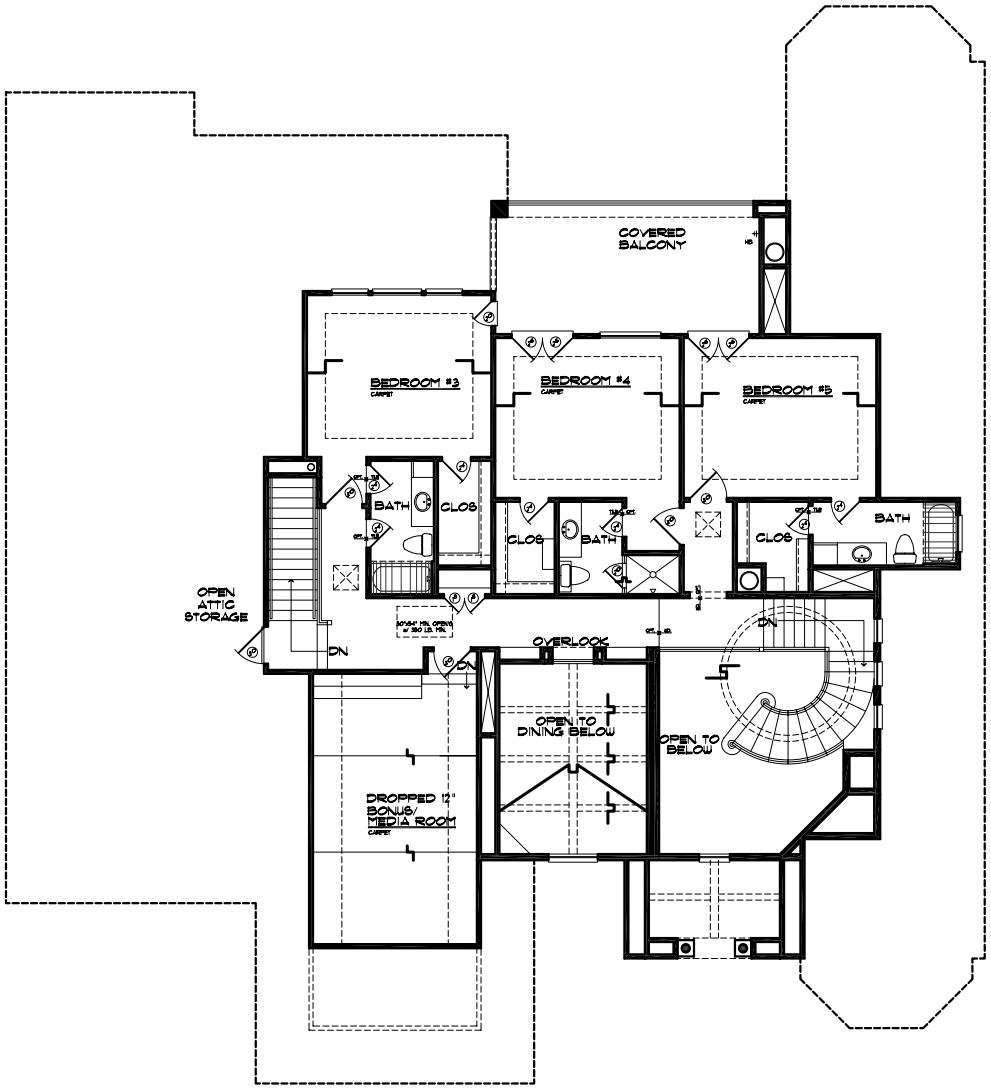

2 SECOND FLOOR PLAN

SCALE: 1/4" = 1'-0"
9'-0" PLATE HEIGHT (U.N.O.)
8'-0" DOOR HEADER HEIGHT (U.N.O.)
8'-0" WINDOW HEADER HEIGHT (U.N.O.)
UNLESS NOTED OTHERWISE.
ONE STORY STRUCTURES
ALL STUDS TO BE 2x4's @ 16" O.C. UP TO 9'-0" PLATE HT., 2x6's @ 16" O.C. HIGHER THAN 9'-0" PLATE HT.
TWO STORY STRUCTURES
ALL STUDS TO BE 2x6's @ 16" O.C. UP TO 10'-0" PLATE HT., DBL. 2x4's OR 2x6's @ 16" O.C. ABV. 10'-0", TO 12'-0" PLATE HT.,
2x6's @ 16" O.C. HIGHER THAN 12'-0" PLATE HT.
TYPICAL VERTICAL ELEVATION DIMENSIONS TAKEN FROM TOP OF SLAB.
ALL DIMENSIONS ARE NOMINAL NOT ACTUAL, ADJUST ACTUAL SIZES ACCORDINGLY.

DATE	
5/21/07	ISSUE
5/23/07	REVISED

A CUSTOM DESIGN FOR:

MASTERPIECE CUSTOM BUILDERS, LTD.

COPYRIGHT© 2007
ALL DESIGN SYSTEMS CONTAINED IN THIS DOCUMENT IS TOTALLY OPTIONAL PROPRIETARY, TO BE USED AS THE OWNERSHIP OF GARY KEITH JACKSON DESIGN, L.L.P., AND
DO NOT REPRODUCE ALL OR IN PART, OR TO BE DISCLOSED OR USE WITHOUT WRITTEN PERMISSION, THE ABOVE INCLUDES SALES, USE, DISTRIBUTION, RENTAL, ETC. WITHOUT EXPRESS CONSENT.

GARY KEITH JACKSON
CUSTOM RESIDENTIAL DESIGNS
WOODLANDS, HOUSTON, TEXAS
(281) 807-6622 FAX (281) 357-0326
900 VILLAGE SQUARE DR/SUITE 1/TOMBALL, TX. 77375

BUILDER / SQFT.
SEE BELLA LUNA
LOT: BLK: SEC N/A
TUSCAN LAKES SUBDIVISION
LEAGUE CITY, TEXAS

G.K.J PROJECT NUMBER
MP0704

SHEET NUMBER
3